Galloway
Planning, Architecture, Engineering.
6162 S. Willow Drive, Suite 320
Greenwood Village, CO 80111
303.770.8884 O
www.gallowayUS.com
©2016, Galloway & Company, Inc. All Rights Reserved

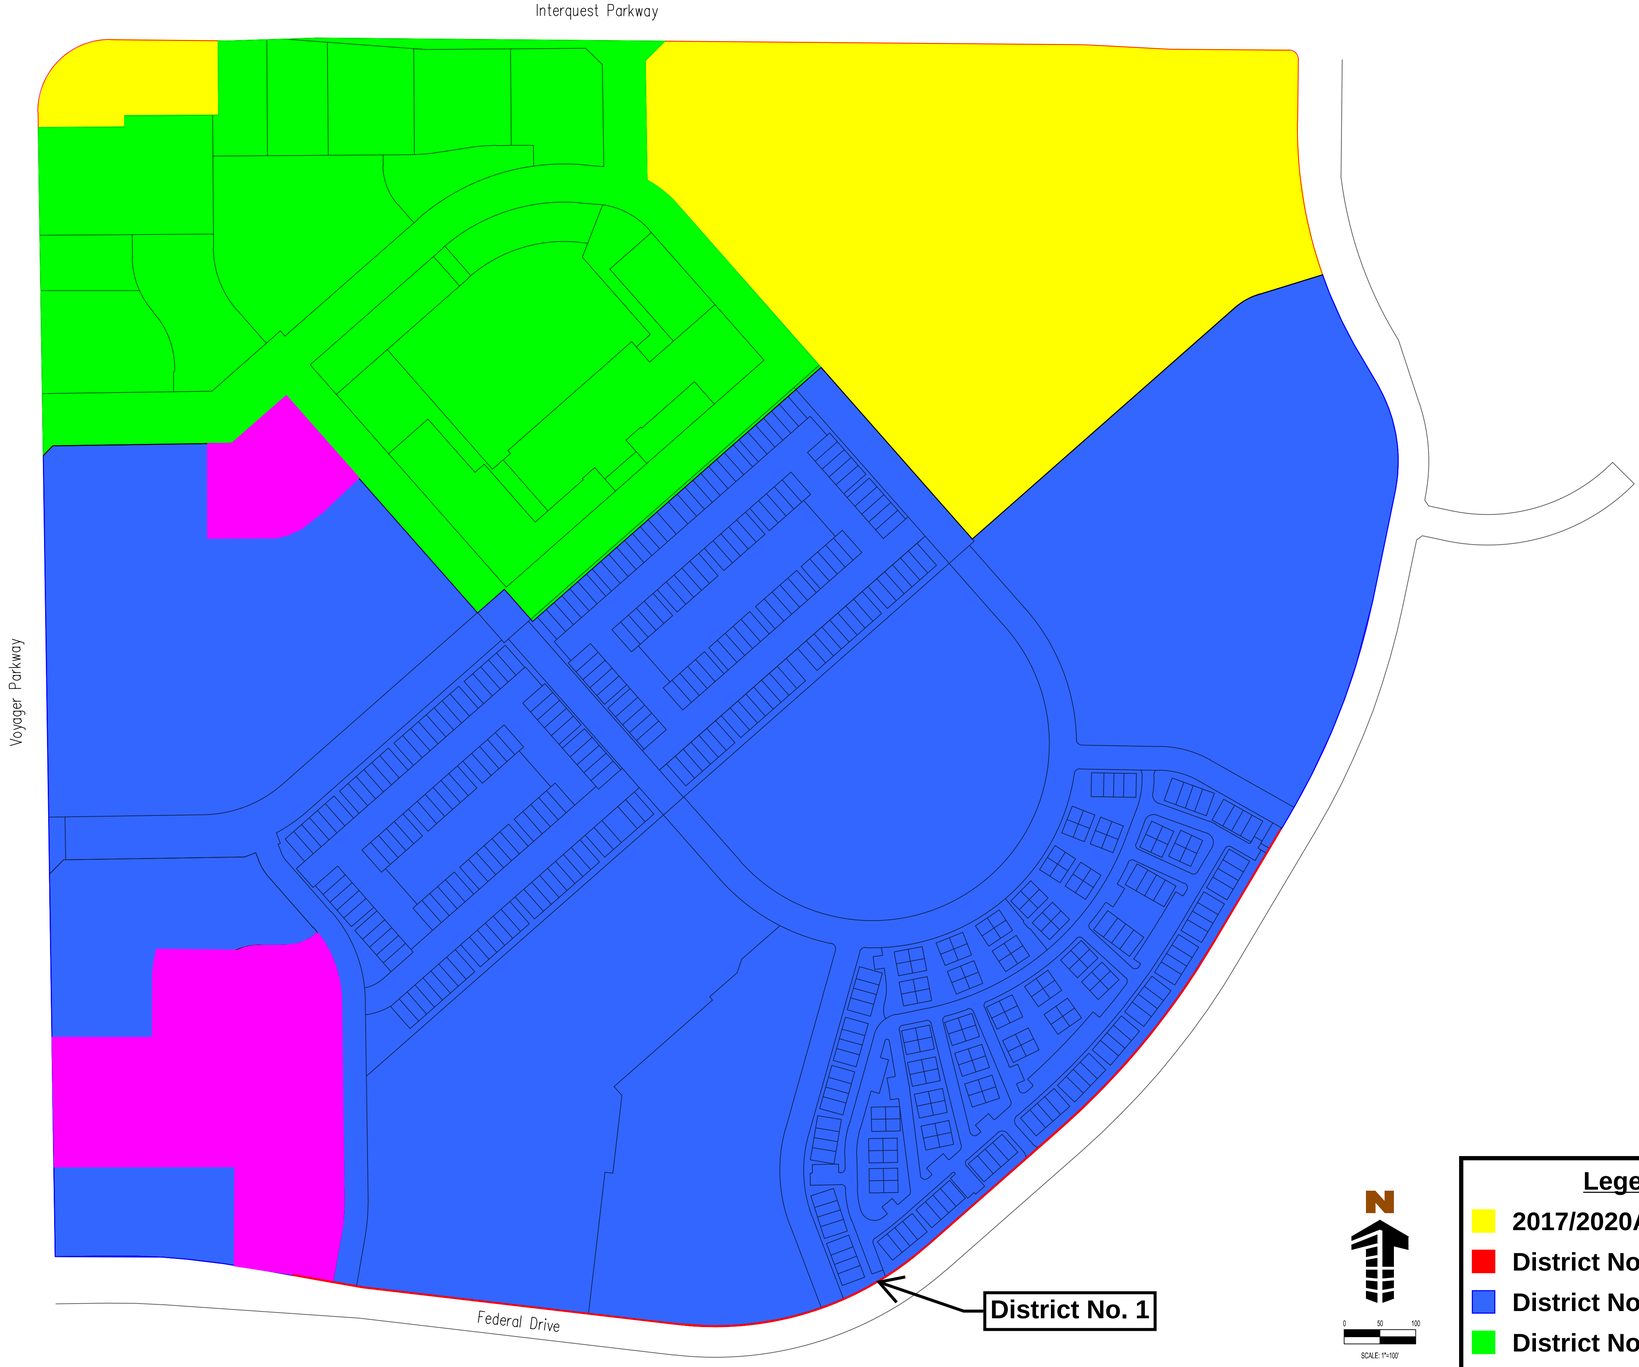

Colorado Crossing Metro District Exhibit

CITY OF COLORADO SPRINGS, COUNTY OF EL PASO, STATE OF COLORADO.

#	Date	Issue / Description	Init.

Project No:	CN1000001.10
Drawn By:	Brooks
Checked By:	LGB
Date:	March 11, 2022